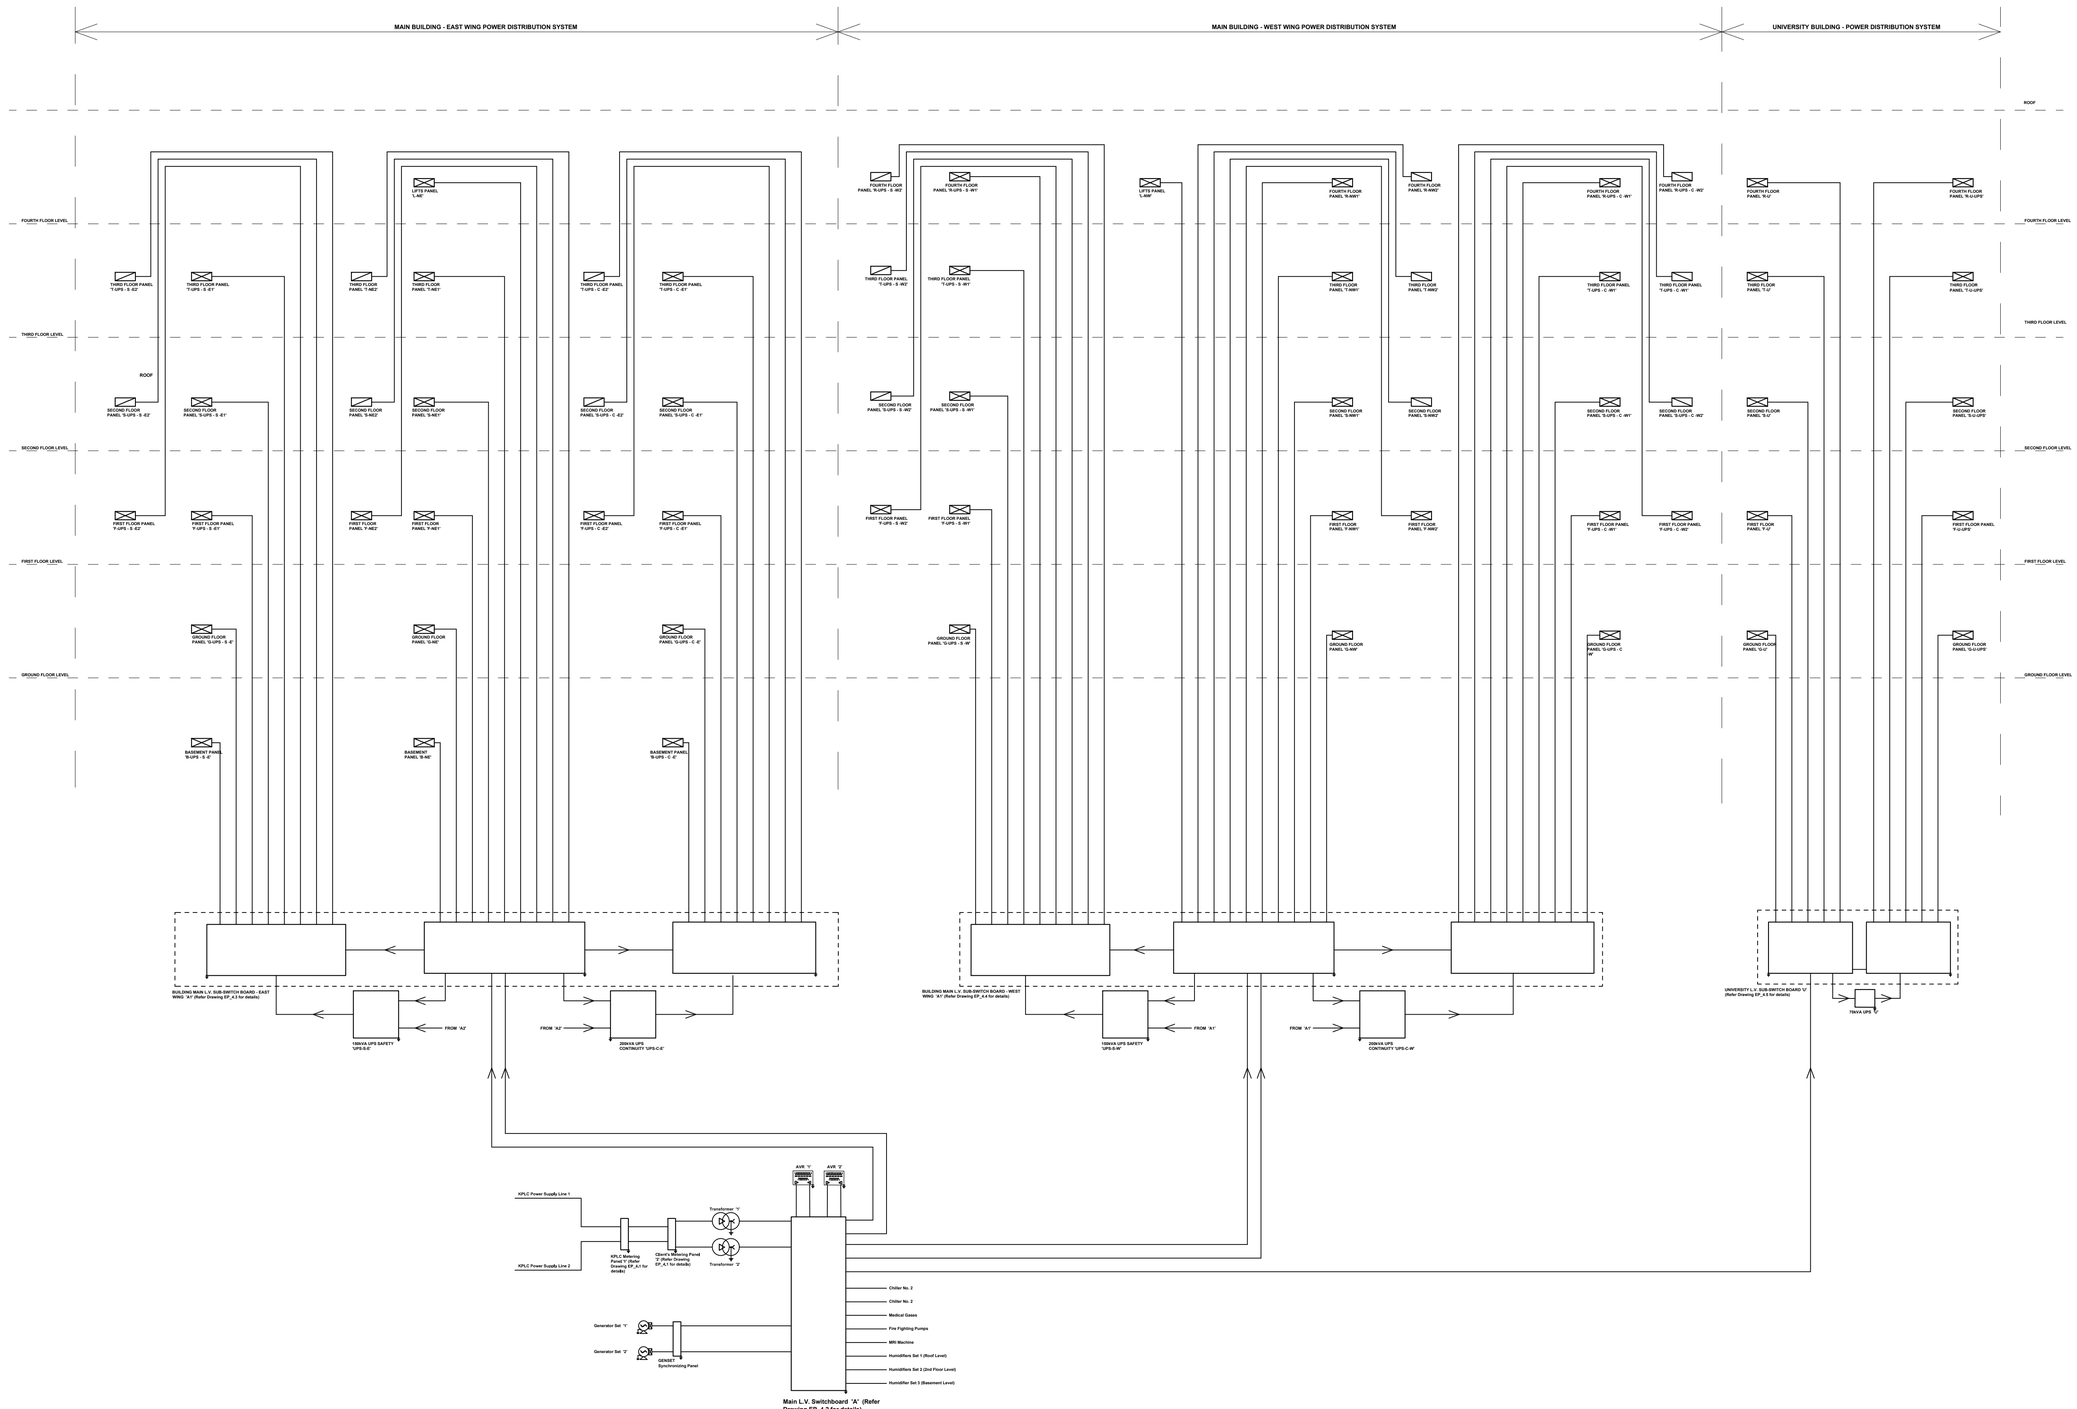

PROPOSED ELECTRICAL DISTRIBUTION SYSTEM BLOCK SCHEMATIC LINE WIRING DIAGRAM

CLIENT

MINISTRY OF HEALTH
P.O. BOX 30016 - 00100
NAIROBI

DESIGNERS

POLITECNICA
BUILDING FOR HUMANS

Via Galileo Galilei, 220
MODENA - ITALY
www.politecnica.it

DESIGN STAGE 3	DISCIPLINE
Draft Final Design	ELECTRICAL

DRAWING NAME
PROPOSED ELECTRICAL BLOCK SCHEMATIC WIRING DIAGRAM

DRAWN BY: EMC	CHECKED BY: GMN
ISSUE DATE: 2017 January,13th	SCALE: N.T.S., A1
REVISION: 3	DRAWING No.: 003
FILE NAME: EP_003 PROPOSED ELECTRICAL BLOCK SCHEMATIC WIRING DIAGRAM LAYOUT	